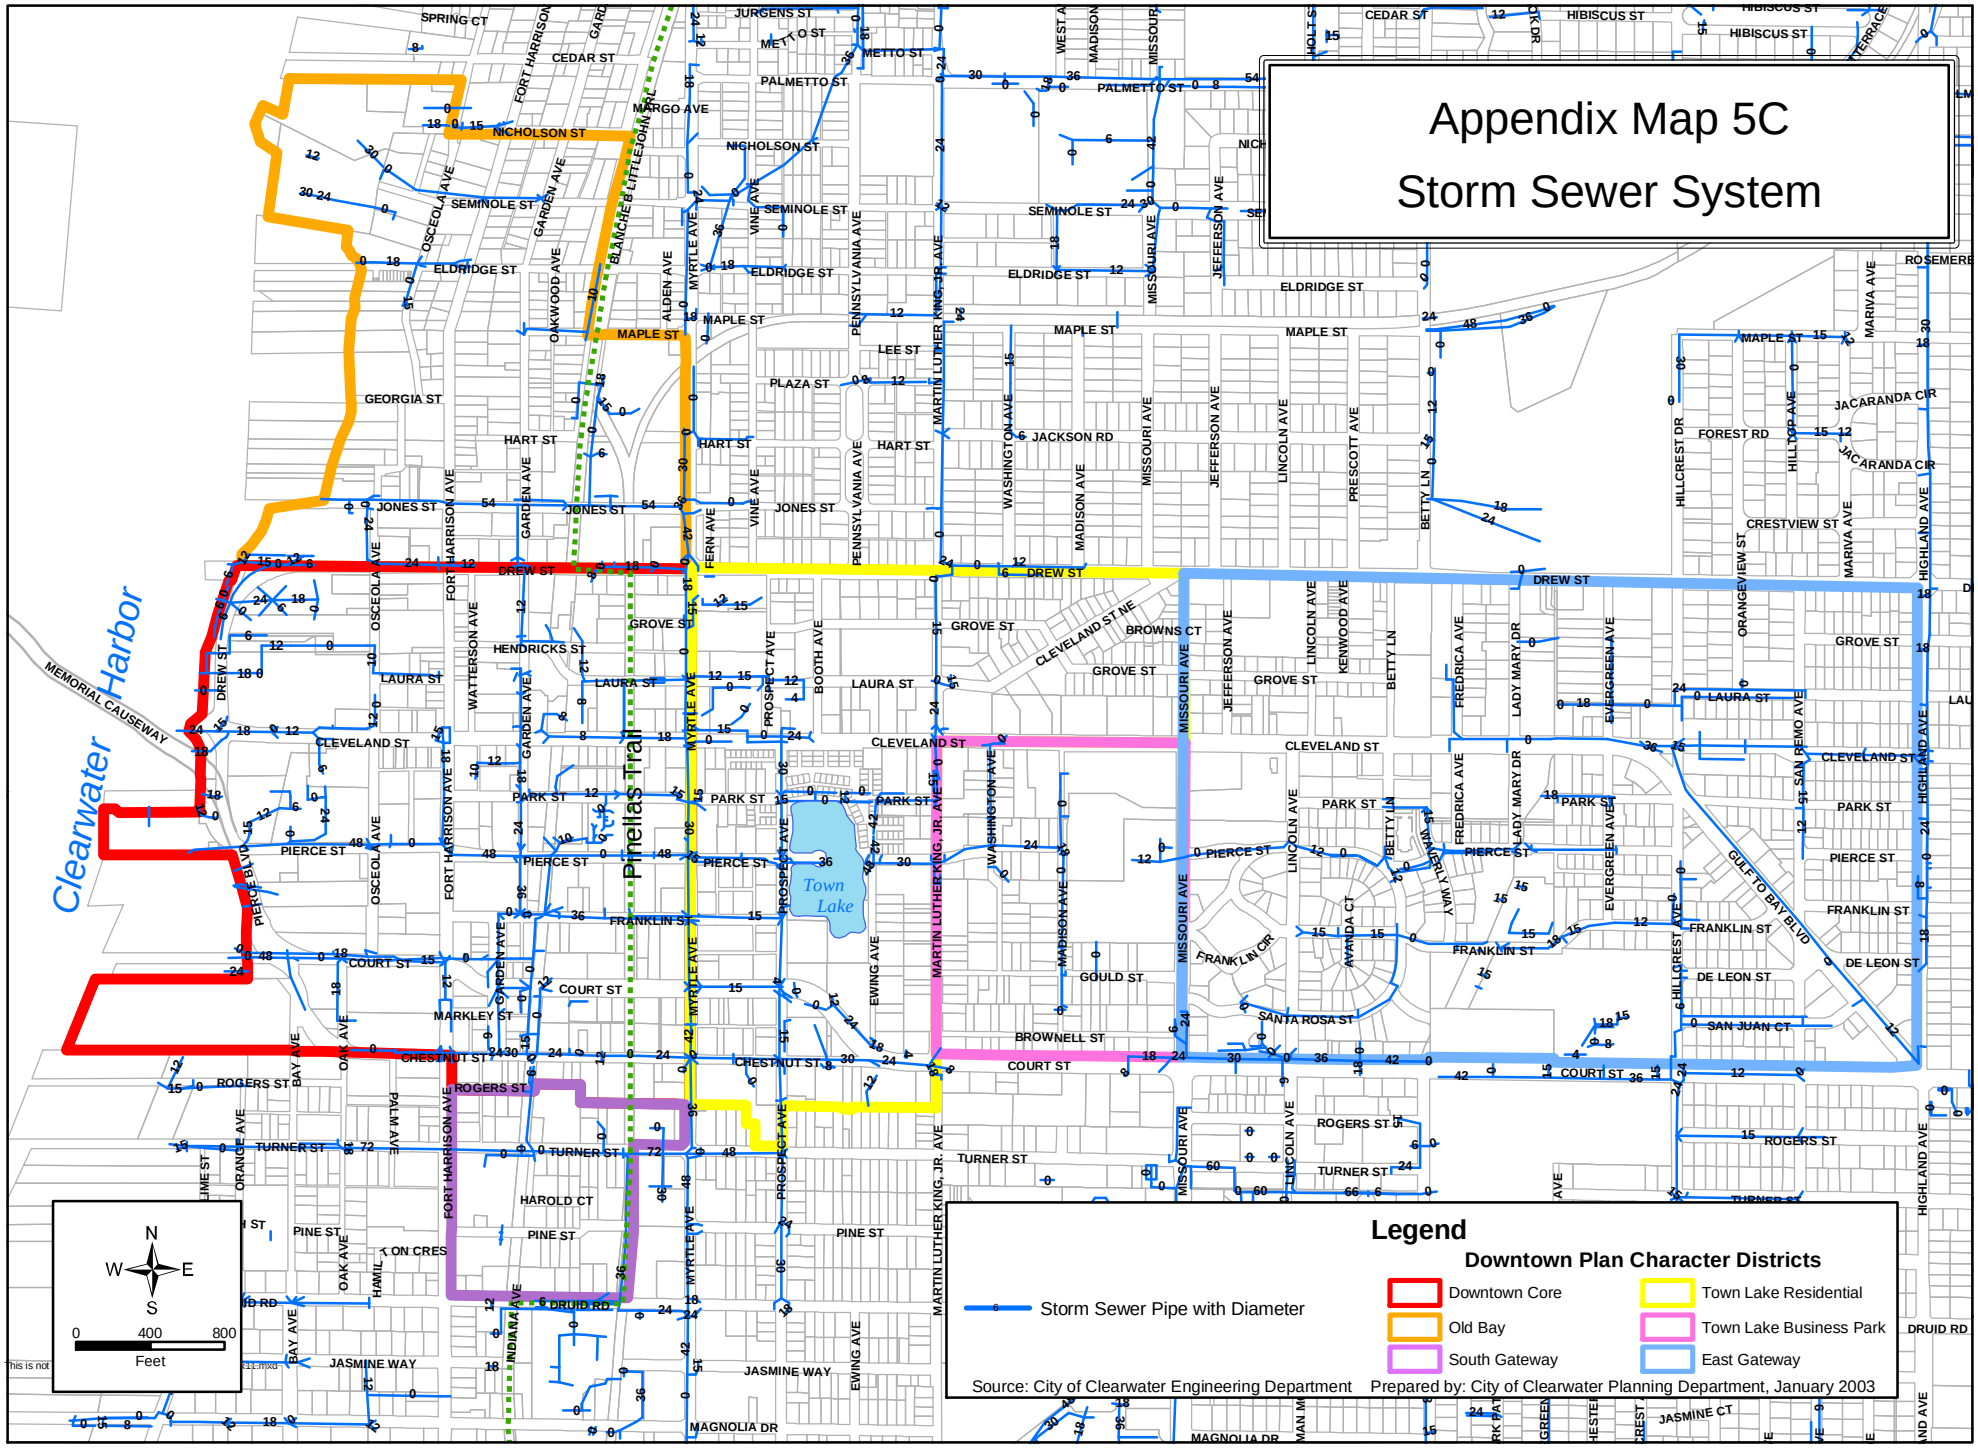Appendix Map 5C
Storm Sewer System